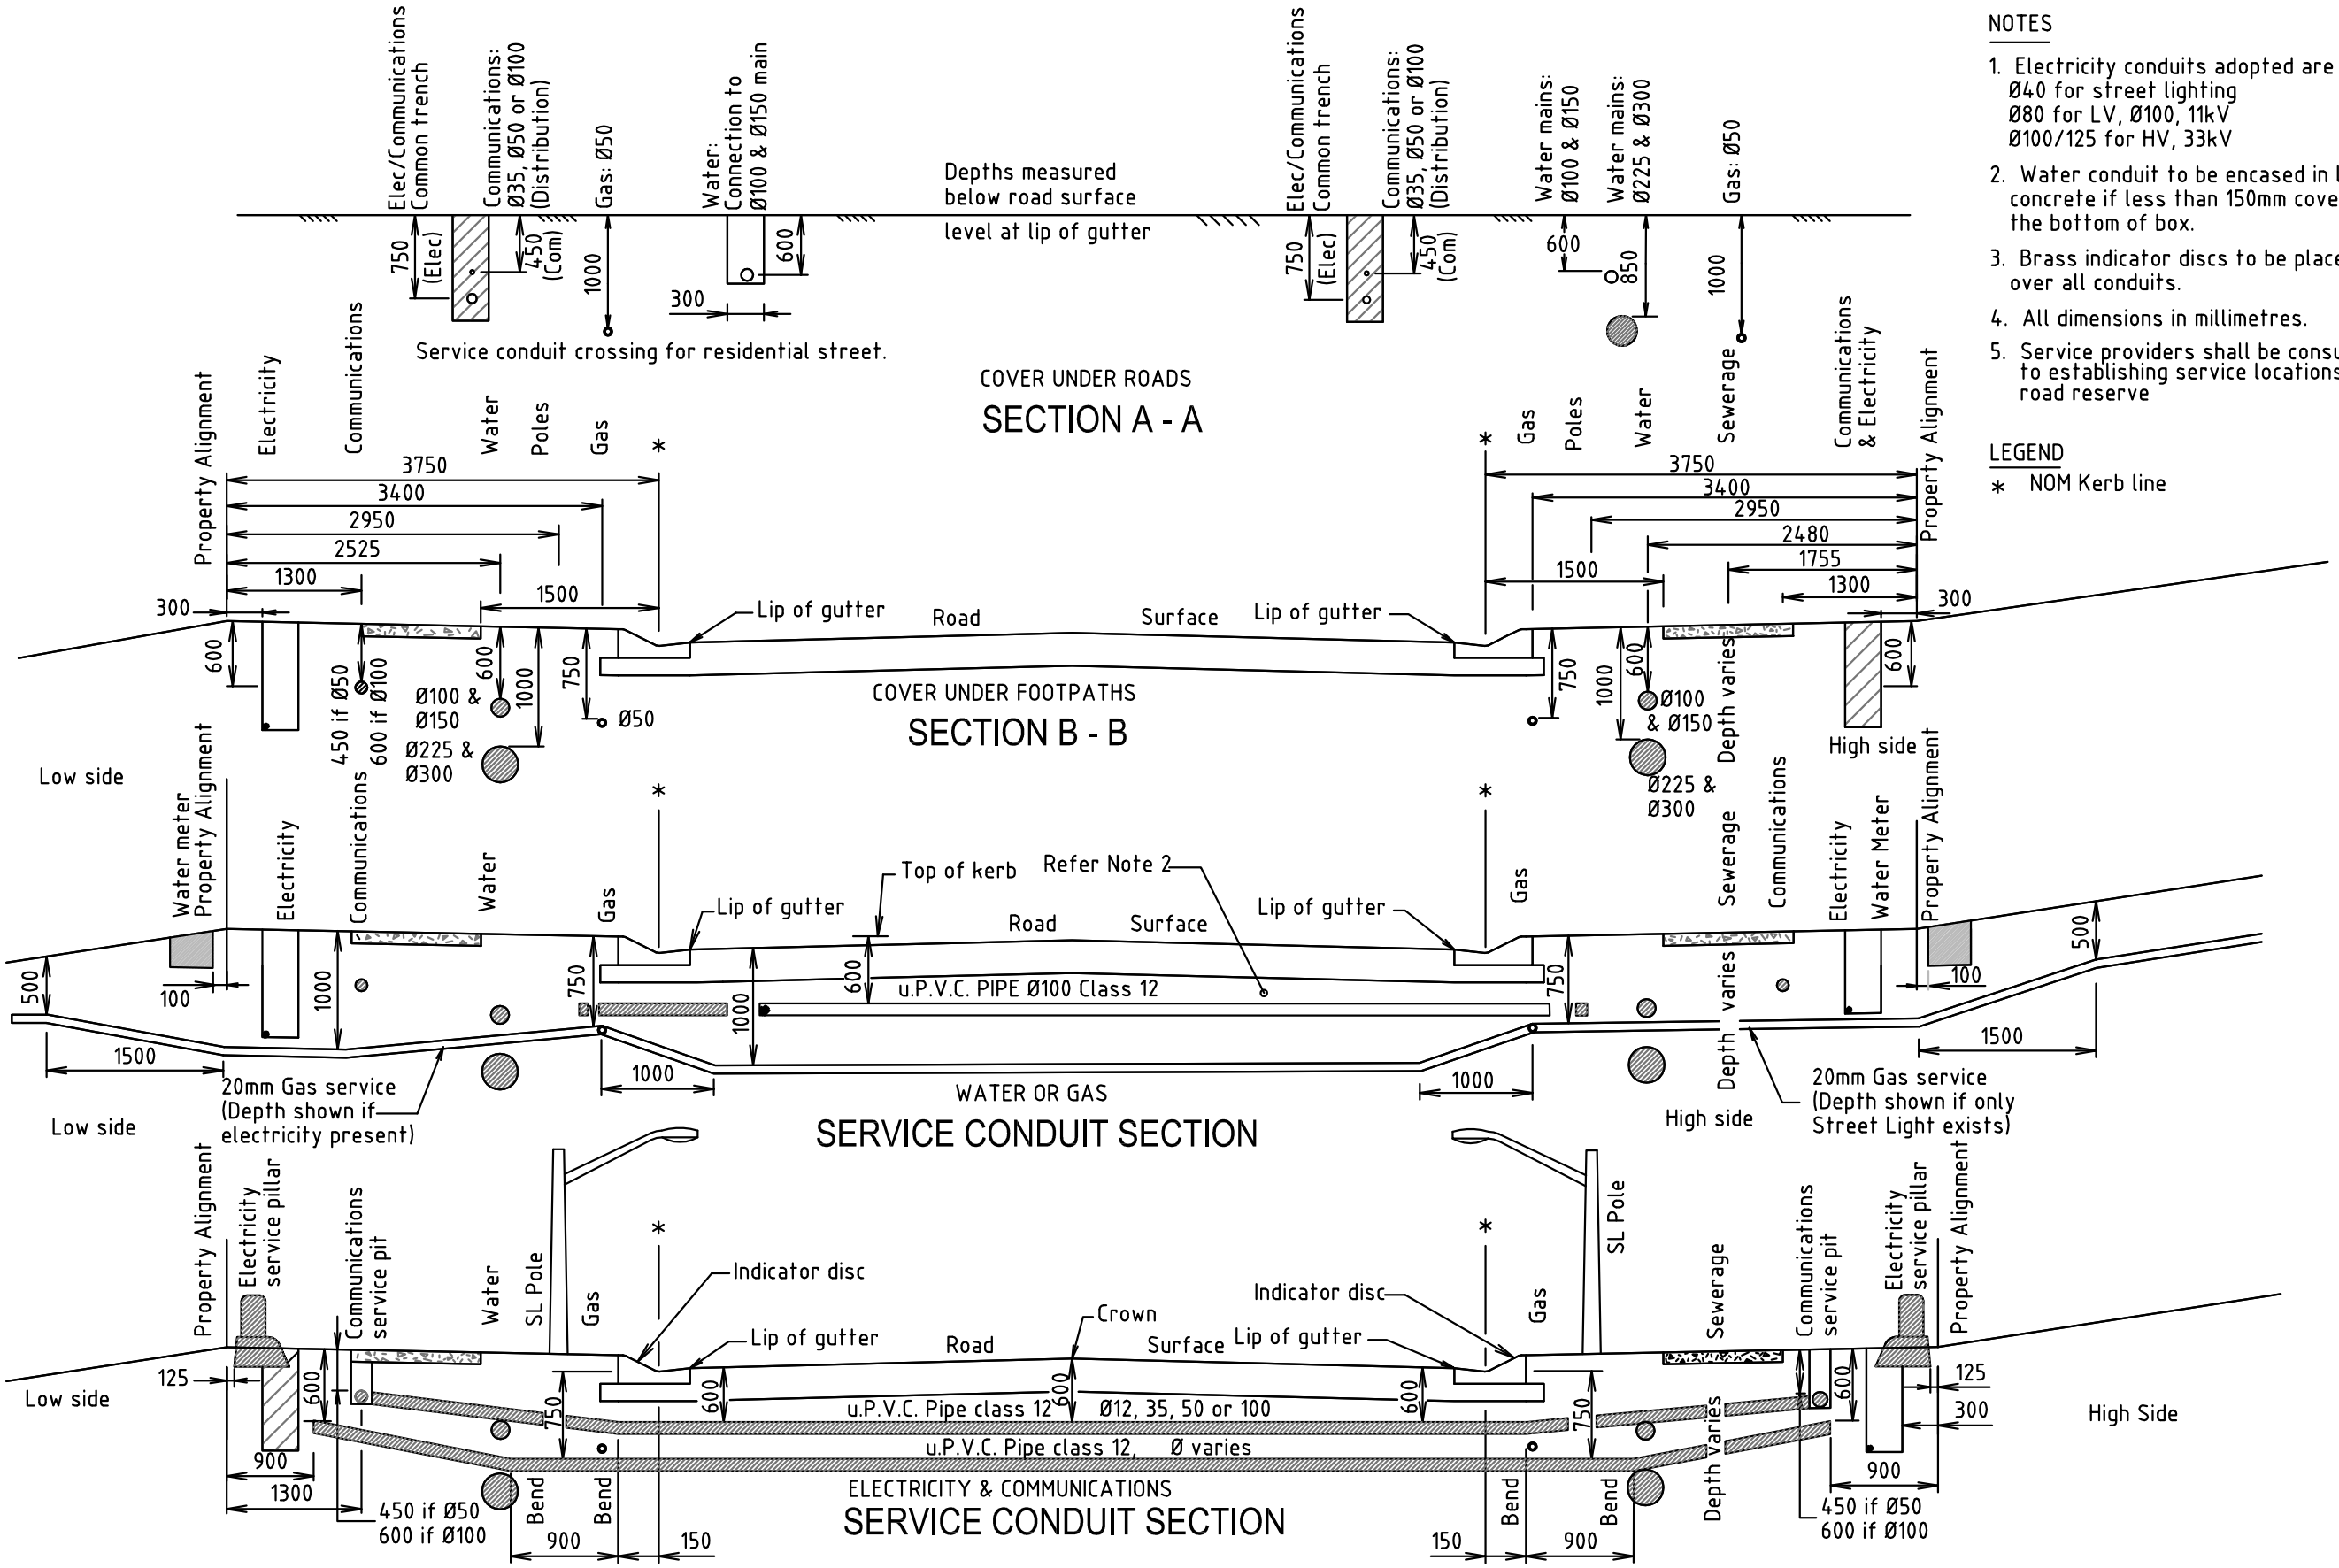

NOTES

1. Electricity conduits adopted are Typically:
   Ø40 for street lighting
   Ø80 for LV, Ø100, 11kV
   Ø100/125 for HV, 33kV
2. Water conduit to be encased in lean mix concrete if less than 150mm cover below the bottom of box.
3. Brass indicator discs to be placed in kerb over all conduits.
4. All dimensions in millimetres.
5. Service providers shall be consulted prior to establishing service locations within the road reserve

LEGEND

* NOM Kerb line

NOT TO SCALE

A	ORIGINAL ISSUE		3/10/06
	REVISIONS	APP'D	DATE

STANDARD DRAWINGS

NORTHERN RIVERS LOCAL GOVERNMENT

PUBLIC UTILITIES IN SUBDIVISIONS

TYPICAL SERVICE CONDUIT SECTIONS

ROAD/STREET STANDARD DRAWING

R-10

A