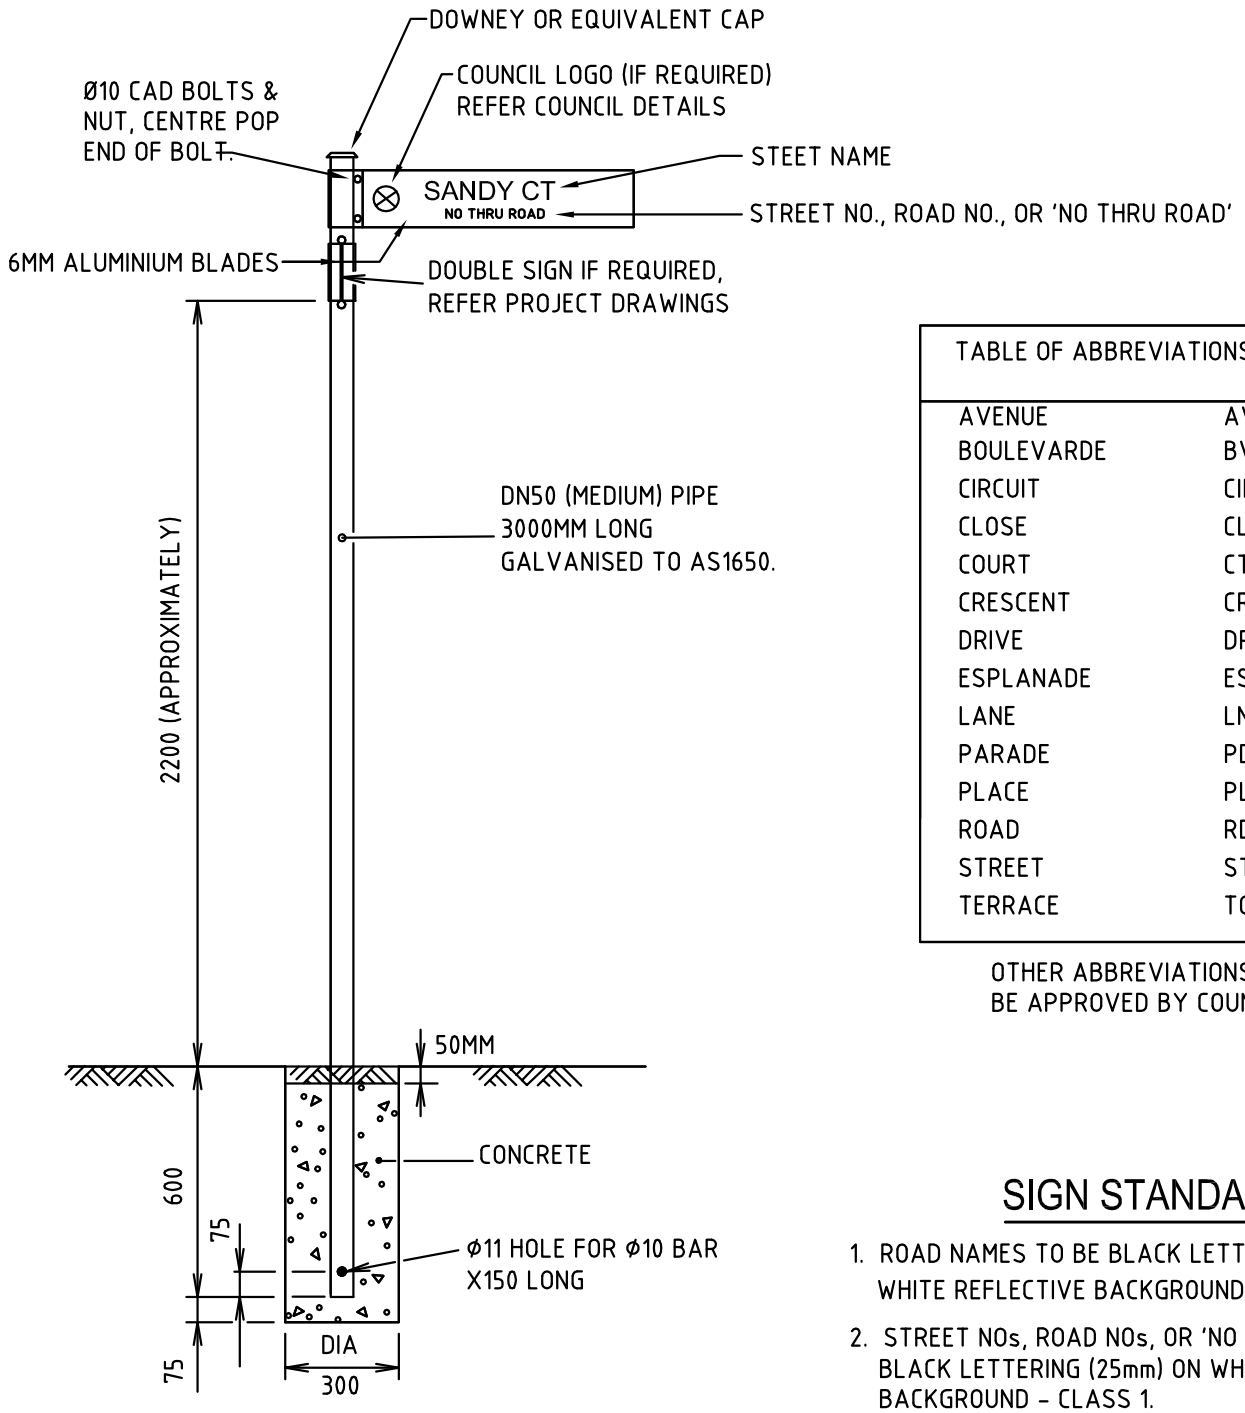

NOTE

PROPRIETARY DRIVE-IN METAL BASES MAY BE USED INSTEAD OF CONCRETE WHERE APPROVED BY COUNCIL.

TABLE OF ABBREVIATIONS	
AVENUE	AV
BOULEVARDE	BVD
CIRCUIT	CIR
CLOSE	CL
COURT	CT
CRESCENT	CR
DRIVE	DR
ESPLANADE	ESP
LANE	LN
PARADE	PDE
PLACE	PL
ROAD	RD
STREET	ST
TERRACE	TCE

OTHER ABBREVIATIONS TO BE APPROVED BY COUNCIL

SIGN STANDARD

1. ROAD NAMES TO BE BLACK LETTERING (100mm) ON WHITE REFLECTIVE BACKGROUND - CLASS 1.
2. STREET NOs, ROAD NOs, OR 'NO THRU ROAD' TO BE BLACK LETTERING (25mm) ON WHITE REFLECTIVE BACKGROUND - CLASS 1.
3. ROAD NAMES TO BE MAX 13 LETTERS, WITH NO ABREVIATION OF MAIN NAMES

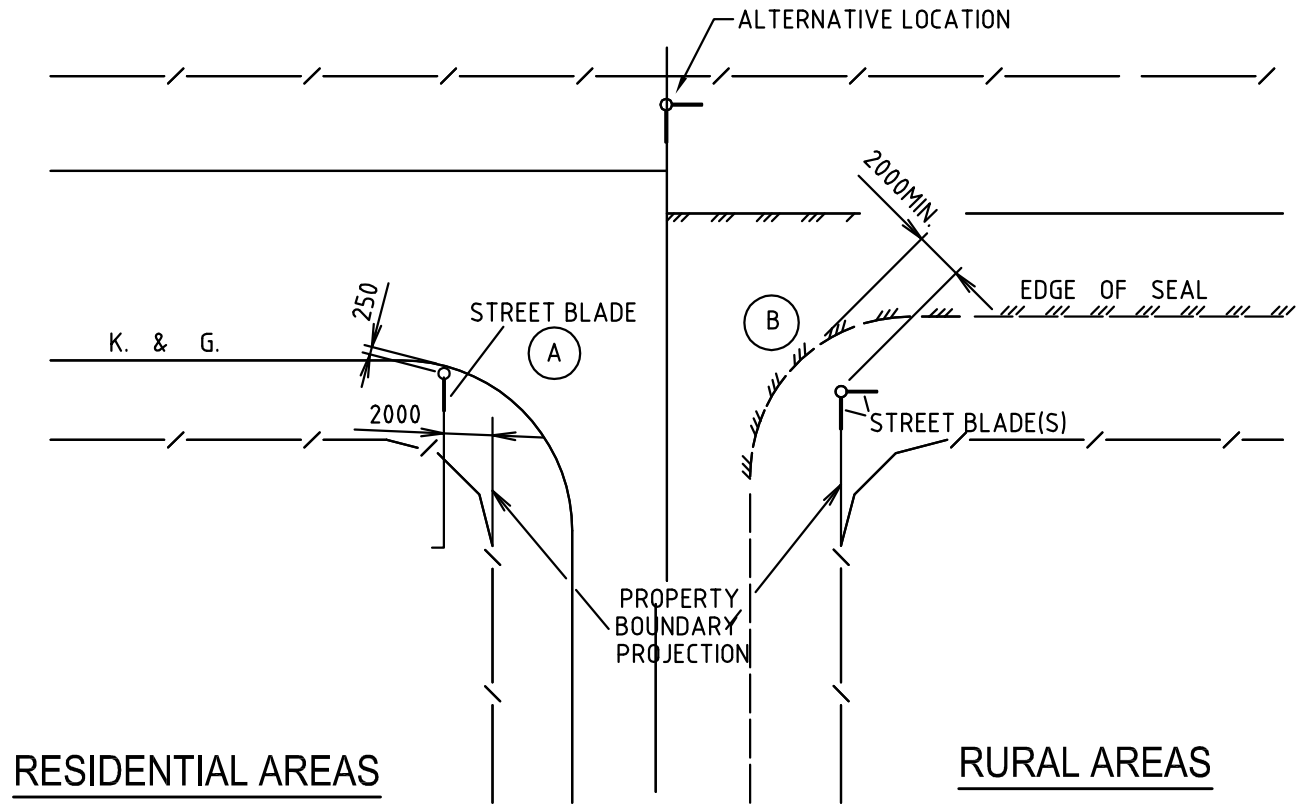

LEGEND

(A) SIGN POST IS TO BE LOCATED 250MM BEHIND NOMINAL KERB LINE.

(B) SIGN POST IS TO BE LOCATED 2000MM MIN. - 4000MM MAX. FROM EDGE OF SEAL, OR AS DIRECTED BY THE SUPERINTENDENT.

SIGN LOCATIONS

1. STREET NAMES MUST BE APPROVED BY COUNCIL.
2. SIGNS TO BE POSITIONED ON THE SIDE OF STREET AS DETAILED ABOVE.
3. CONCRETE N20 IN ACCORDANCE WITH AS 1379 AND AS 3600.
4. BARS Ø10, GRADE 250 TO AS 1302.
5. ALL DIMENSIONS IN MILLIMETRES.

NOT TO SCALE

A	ORIGINAL ISSUE		3/10/06
	REVISIONS	APP'D	DATE

STANDARD DRAWINGS

NORTHERN RIVERS LOCAL GOVERNMENT

STREET NAME SIGN

ROAD/STREET STANDARD DRAWING

R-12

A